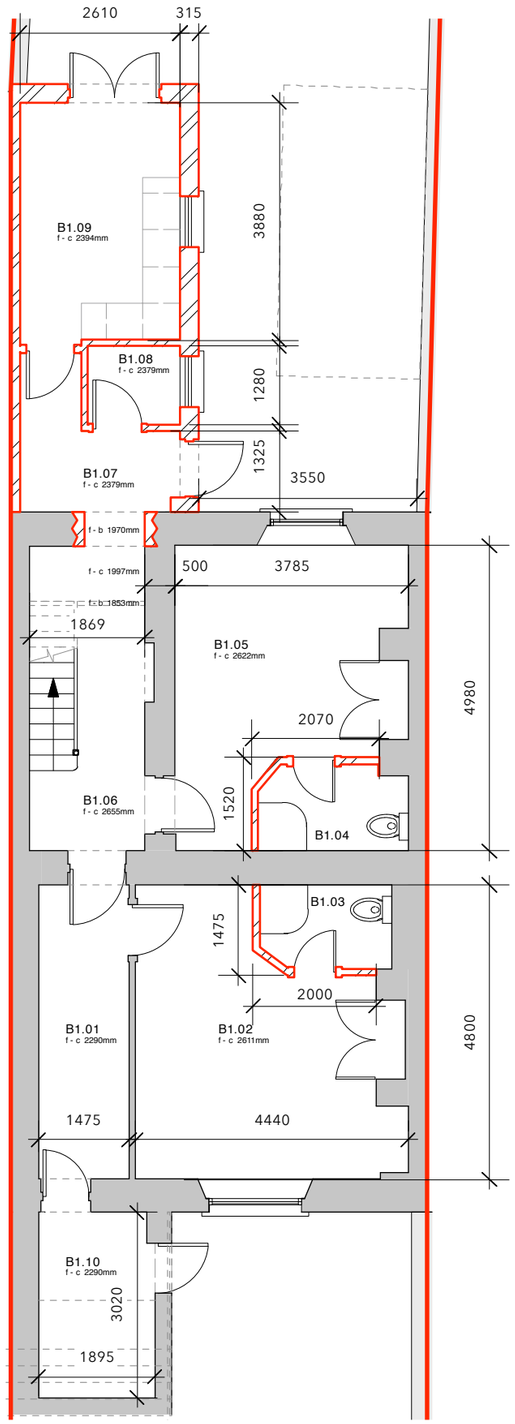

1 B1
Scale: 1:100

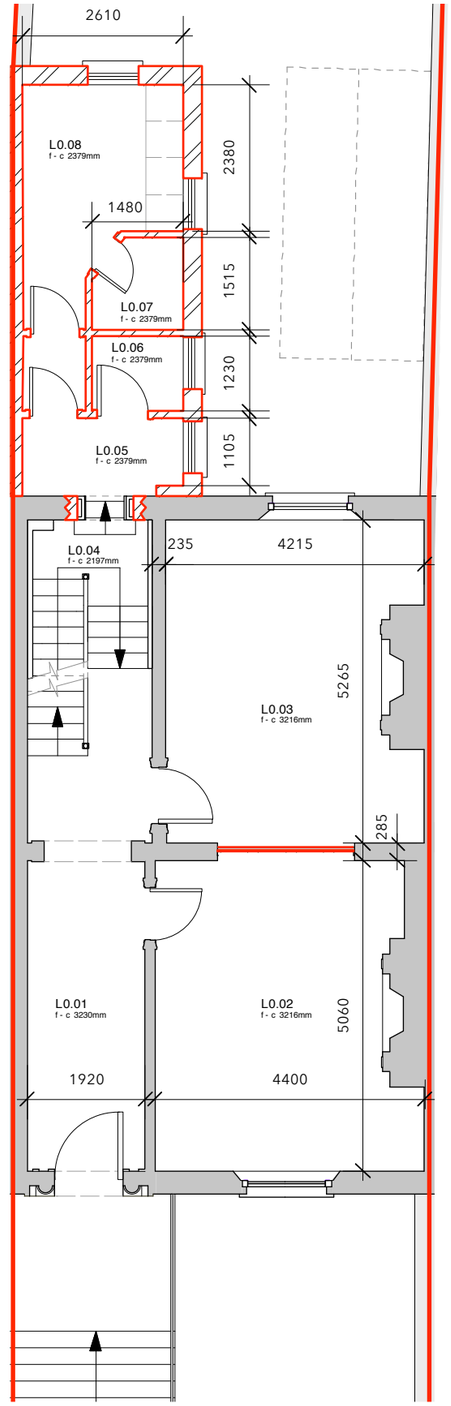

2 L0
Scale: 1:100

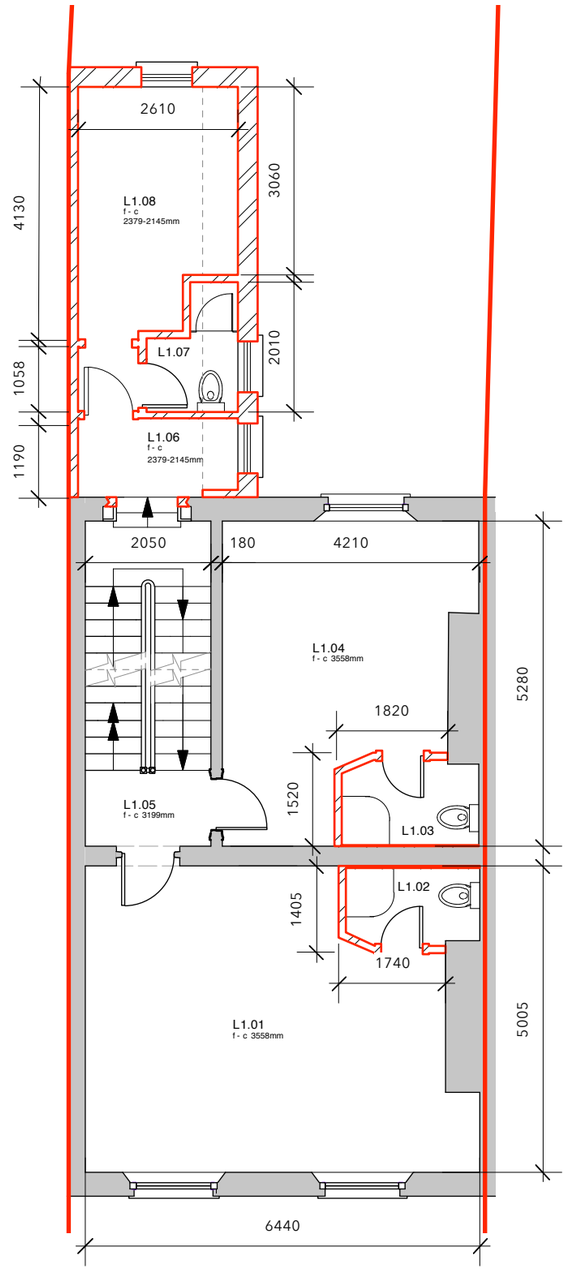

3 L1
Scale: 1:100

NOTES:
Drawing Status Noted in Title Block. Drawing is intended solely for purpose noted. Only drawings marked 'Contract' are to be used for construction. All work to be carried out to current building regulations, health & safety regulations, specifications, bills of quantities, schedule of work etc. all to respective latest edition(s) and where applicable.
Use figured dimensions only. Do not scale drawings. Contractor to check all dimensions on site before construction. Discrepencies are to be brought to the attention of the architect prior to the commencement of work.

Copyright in all drawings and documents prepared by MESH Architects and in any work carried out from those documents shall remain the architect's property. Copying of any information contained in these drawings, in part or in whole, by any means, shall be by written consent of MESH Architects only.
NB: Issue of drawings by third party such as Local Planning Authority permitted for information only. Copyright remains property of MESH.

REV.	NOTES	DATE	REV.	NOTES	DATE

69 Middle Abbey Street, Dublin 2. Tel: +353 (0)1 6393958
E-mail: info@mesh.ie W: www.mesh.ie
MESH architects

PROJECT:
44 Pembroke Road, Ballsbridge, Dublin 4
CLIENT:

DRAWING TITLE:
Survey Drawings: Plans

DRAWING NO.
PRB/S/01

JOB NO.:	PROJECT STAGE:	SCALE	DATE	DRAWN:	CHECKED BY:	SHEET:	REVISION:
PRB	Survey	1:100	Apr'19	DC	TmcG	A3	-

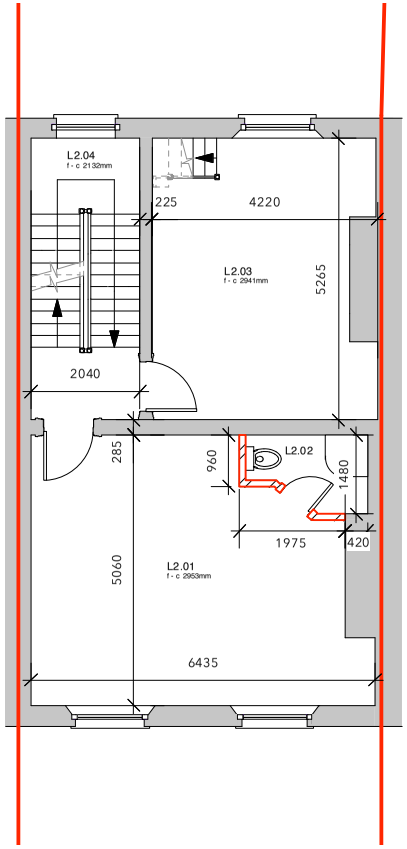

4 L2
Scale: 1:100

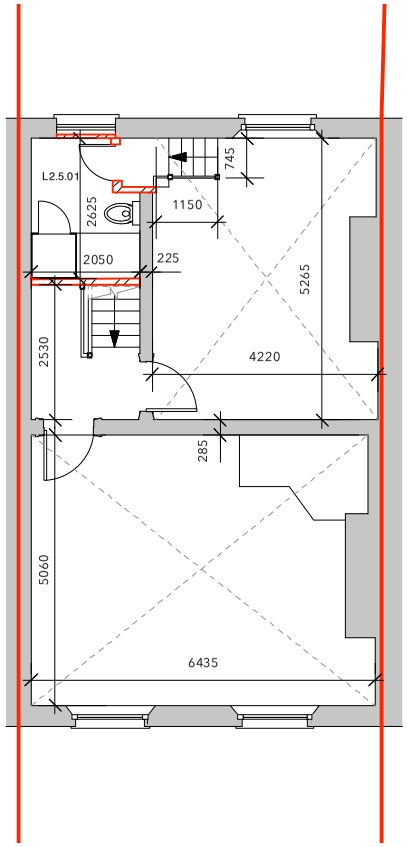

4 L2.5
Scale: 1:100

NOTES:
Drawing Status Noted in Title Block. Drawing is intended solely for purpose noted. Only drawings marked 'Contract' are to be used for construction. All work to be carried out to current building regulations, health & safety regulations, specifications, bills of quantities, schedule of work etc. all to respective latest edition(s) and where applicable.
Use figured dimensions only. Do not scale drawings. Contractor to check all dimensions on site before construction. Discrepencies are to be brought to the attention of the architect prior to the commencement of work.

Copyright in all drawings and documents prepared by MESH Architects and in any work carried out from those documents shall remain the architect's property. Copying of any information contained in these drawings, in part or in whole, by any means, shall be by written consent of MESH Architects only.
NB: Issue of drawings by third party such as Local Planning Authority permitted for information only. Copyright remains property of MESH.

REV.	NOTES	DATE	REV.	NOTES	DATE

69 Middle Abbey Street, Dublin 2. Tel: +353 (0)1 6393958
E-mail: info@mesh.ie W: www.mesh.ie
MESH architects

PROJECT:
44 Pembroke Road, Ballsbridge, Dublin 4
CLIENT:

DRAWING TITLE:
Survey Drawings: Plans

DRAWING NO.
PRB/S/02

JOB NO.	PROJECT STAGE	SCALE	DATE	DRAWN	CHECKED BY	SHEET	REVISION
PRB	Survey	1:100	Apr'19	DC	TmcG	A3	-

1 West (Front) Elevation
Scale: 1:100

NOTES:
Drawing Status Noted in Title Block. Drawing is intended solely for purpose noted. Only drawings marked 'Contract' are to be used for construction. All work to be carried out to current building regulations, health & safety regulations, specifications, bills of quantities, schedule of work etc. all to respective latest edition(s) and where applicable.
Use figured dimensions only. Do not scale drawings. Contractor to check all dimensions on site before construction. Discrepencies are to be brought to the attention of the architect prior to the commencement of work.

Copyright in all drawings and documents prepared by MESH Architects and in any work carried out from those documents shall remain the architect's property. Copying of any information contained in these drawings, in part or in whole, by any means, shall be by written consent of MESH Architects only.
NB: Issue of drawings by third party such as Local Planning Authority permitted for information only. Copyright remains property of MESH.

REV.	NOTES	DATE	REV.	NOTES	DATE

69 Middle Abbey Street, Dublin 2. Tel: +353 (0)1 6393958
E-mail: info@mesh.ie W: www.mesh.ie
MESH architects

PROJECT:
44 Pembroke Road, Ballsbridge, Dublin 4
CLIENT:

DRAWING TITLE:
Survey Drawings: Elevations

DRAWING NO.
PRB/S/03

JOB NO.:	PROJECT STAGE:	SCALE	DATE	DRAWN:	CHECKED BY:	SHEET:	REVISION:
PRB	Survey	1:100	Apr'19	DC	TmcG	A3	-

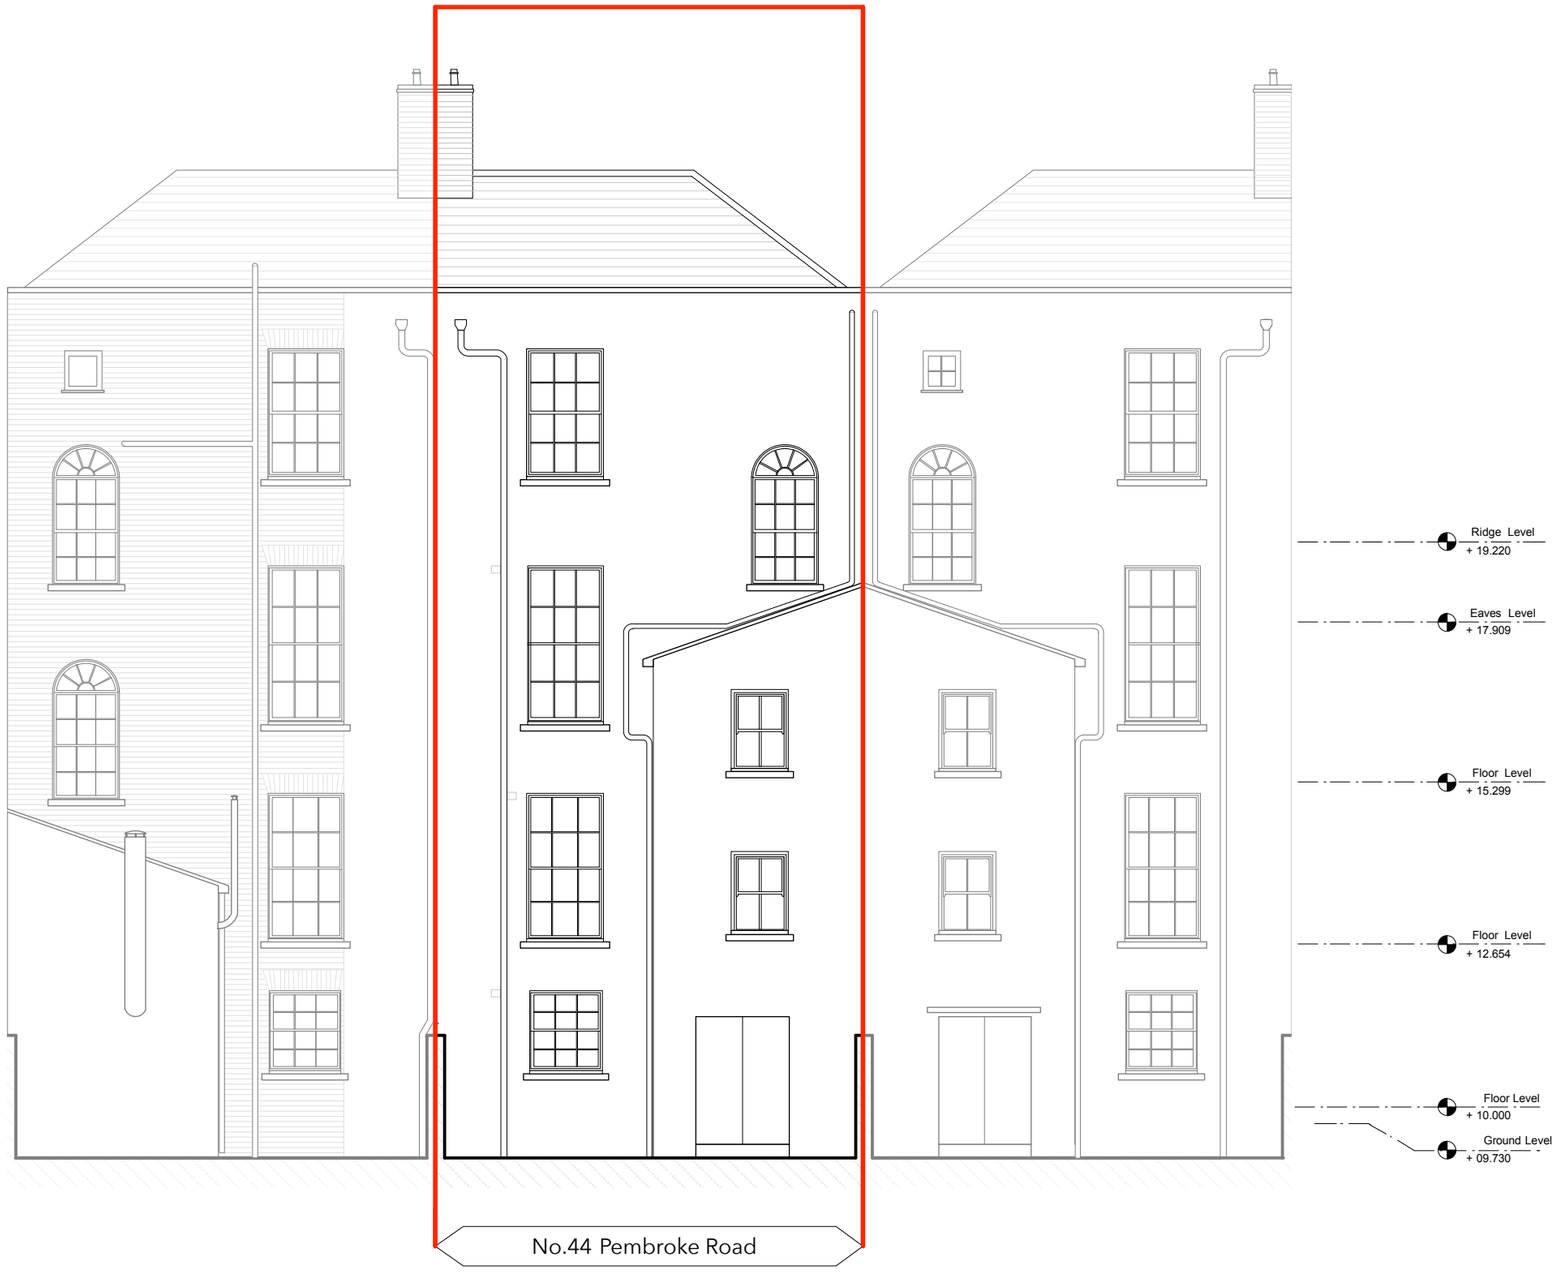

2 East (Rear) Elevation
Scale: 1:100

NOTES:
Drawing Status Noted in Title Block. Drawing is intended solely for purpose noted. Only drawings marked 'Contract' are to be used for construction. All work to be carried out to current building regulations, health & safety regulations, specifications, bills of quantities, schedule of work etc. all to respective latest edition(s) and where applicable.
Use figured dimensions only. Do not scale drawings. Contractor to check all dimensions on site before construction. Discrepencies are to be brought to the attention of the architect prior to the commencement of work.

Copyright in all drawings and documents prepared by MESH Architects and in any work carried out from those documents shall remain the architect's property. Copying of any information contained in these drawings, in part or in whole, by any means, shall be by written consent of MESH Architects only.
NB: Issue of drawings by third party such as Local Planning Authority permitted for information only. Copyright remains property of MESH.

REV.	NOTES	DATE	REV.	NOTES	DATE

69 Middle Abbey Street, Dublin 2. Tel: +353 (0)1 6393958
E-mail: info@mesh.ie W: www.mesh.ie
MESH architects

PROJECT:
44 Pembroke Road, Ballsbridge, Dublin 4
CLIENT:

DRAWING TITLE:
Survey Drawings: Elevations

DRAWING NO.: PRB/S/04

JOB NO.:	PROJECT STAGE:	SCALE	DATE	DRAWN:	CHECKED BY:	SHEET:	REVISION:
PRB	Survey	1:100	Apr'19	DC	TmcG	A3	-

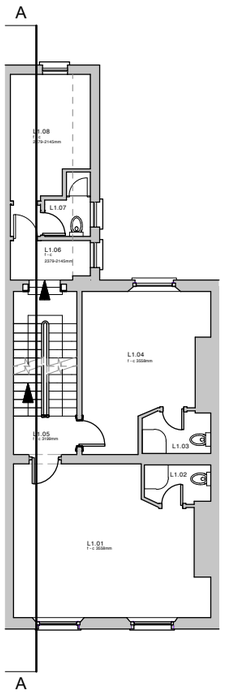

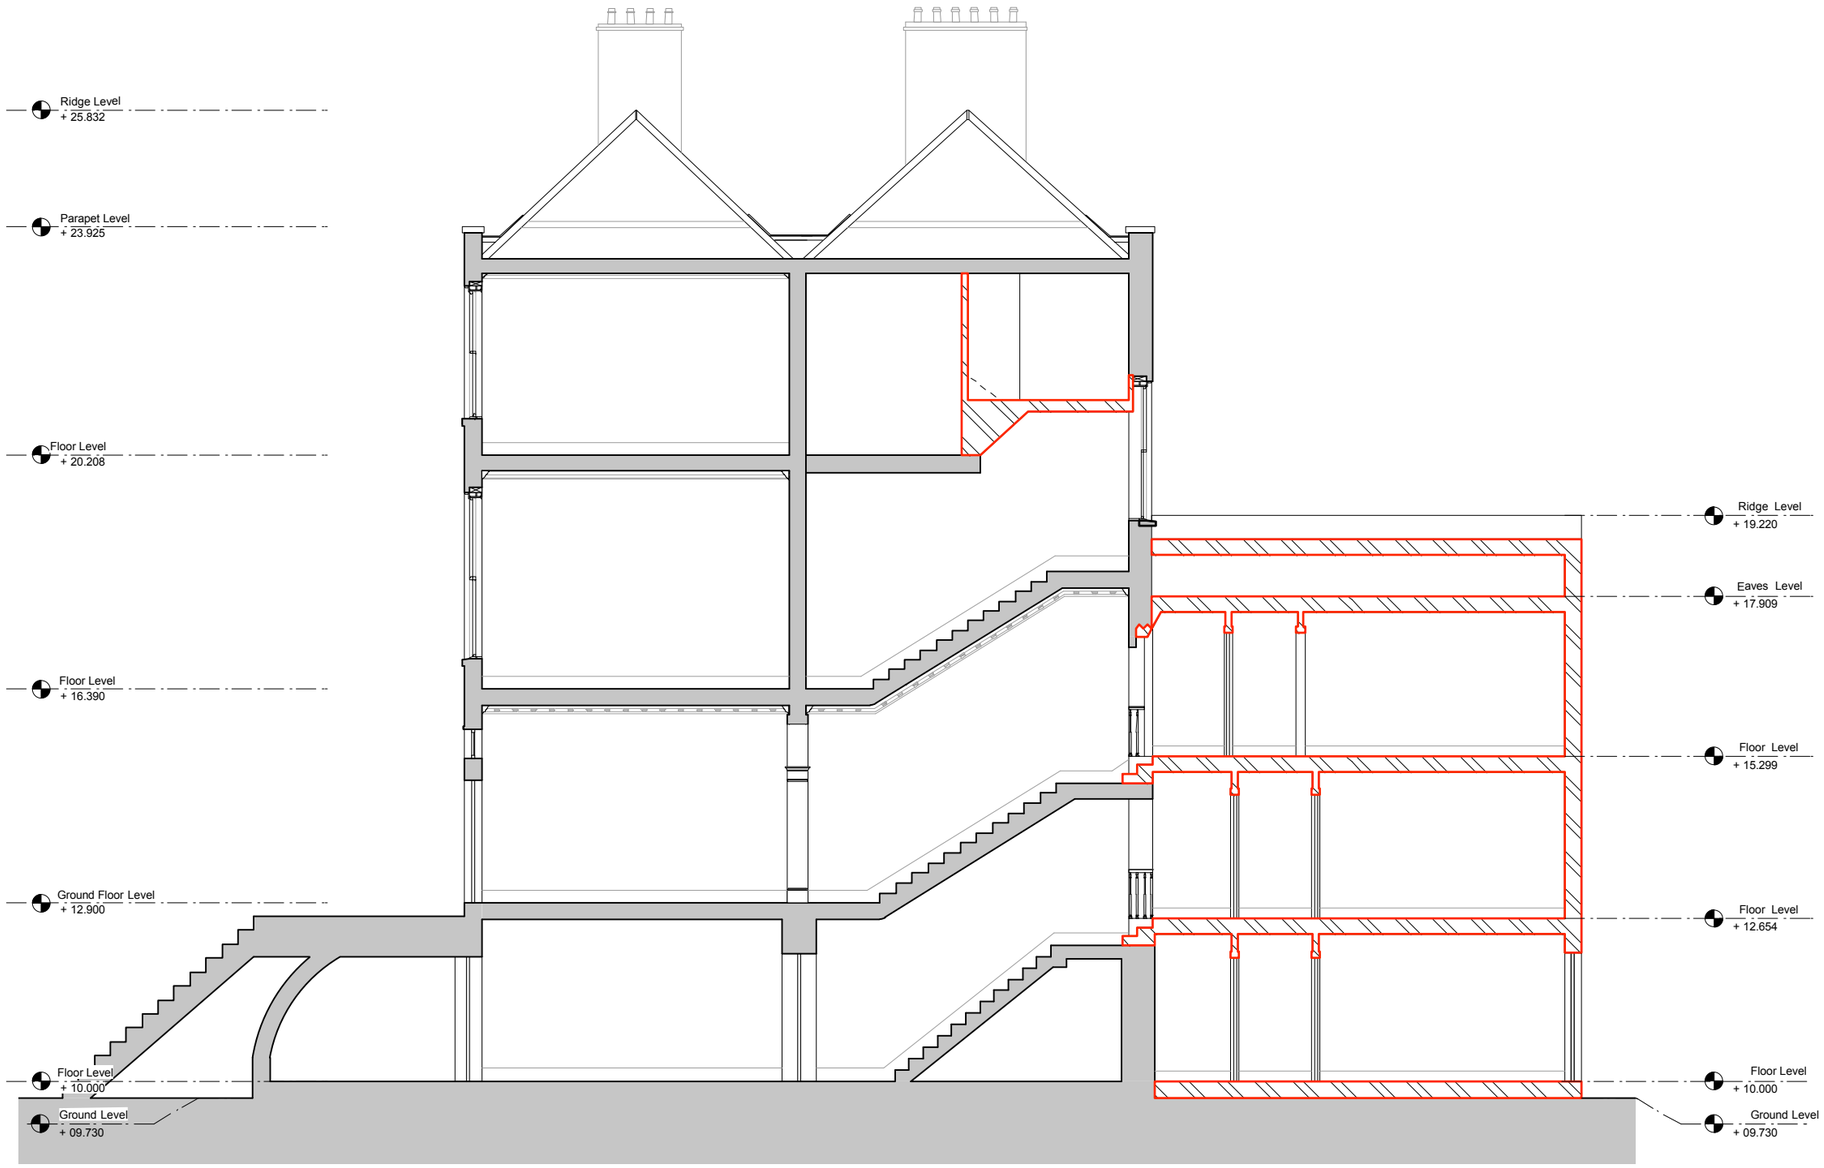

1 Section A-A
Scale: 1:100

NOTES:
Drawing Status Noted in Title Block. Drawing is intended solely for purpose noted. Only drawings marked 'Contract' are to be used for construction. All work to be carried out to current building regulations, health & safety regulations, specifications, bills of quantities, schedule of work etc. all to respective latest edition(s) and where applicable.
Use figured dimensions only. Do not scale drawings. Contractor to check all dimensions on site before construction. Discrepencies are to be brought to the attention of the architect prior to the commencement of work.

Copyright in all drawings and documents prepared by MESH Architects and in any work carried out from those documents shall remain the architect's property. Copying of any information contained in these drawings, in part or in whole, by any means, shall be by written consent of MESH Architects only.
NB: Issue of drawings by third party such as Local Planning Authority permitted for information only. Copyright remains property of MESH.

REV.	NOTES	DATE	REV.	NOTES	DATE

69 Middle Abbey Street, Dublin 2. Tel: +353 (0)1 6393958
E-mail: info@mesh.ie W: www.mesh.ie
MESH architects

PROJECT:
44 Pembroke Road, Ballsbridge, Dublin 4
CLIENT:

DRAWING TITLE:
Survey Drawings: Section A-A

DRAWING NO.
PRB/S/05

JOB NO.:	PROJECT STAGE:	SCALE	DATE	DRAWN:	CHECKED BY:	SHEET:	REVISION:
PRB	Survey	1:100	Apr'19	DC	TmcG	A3	-

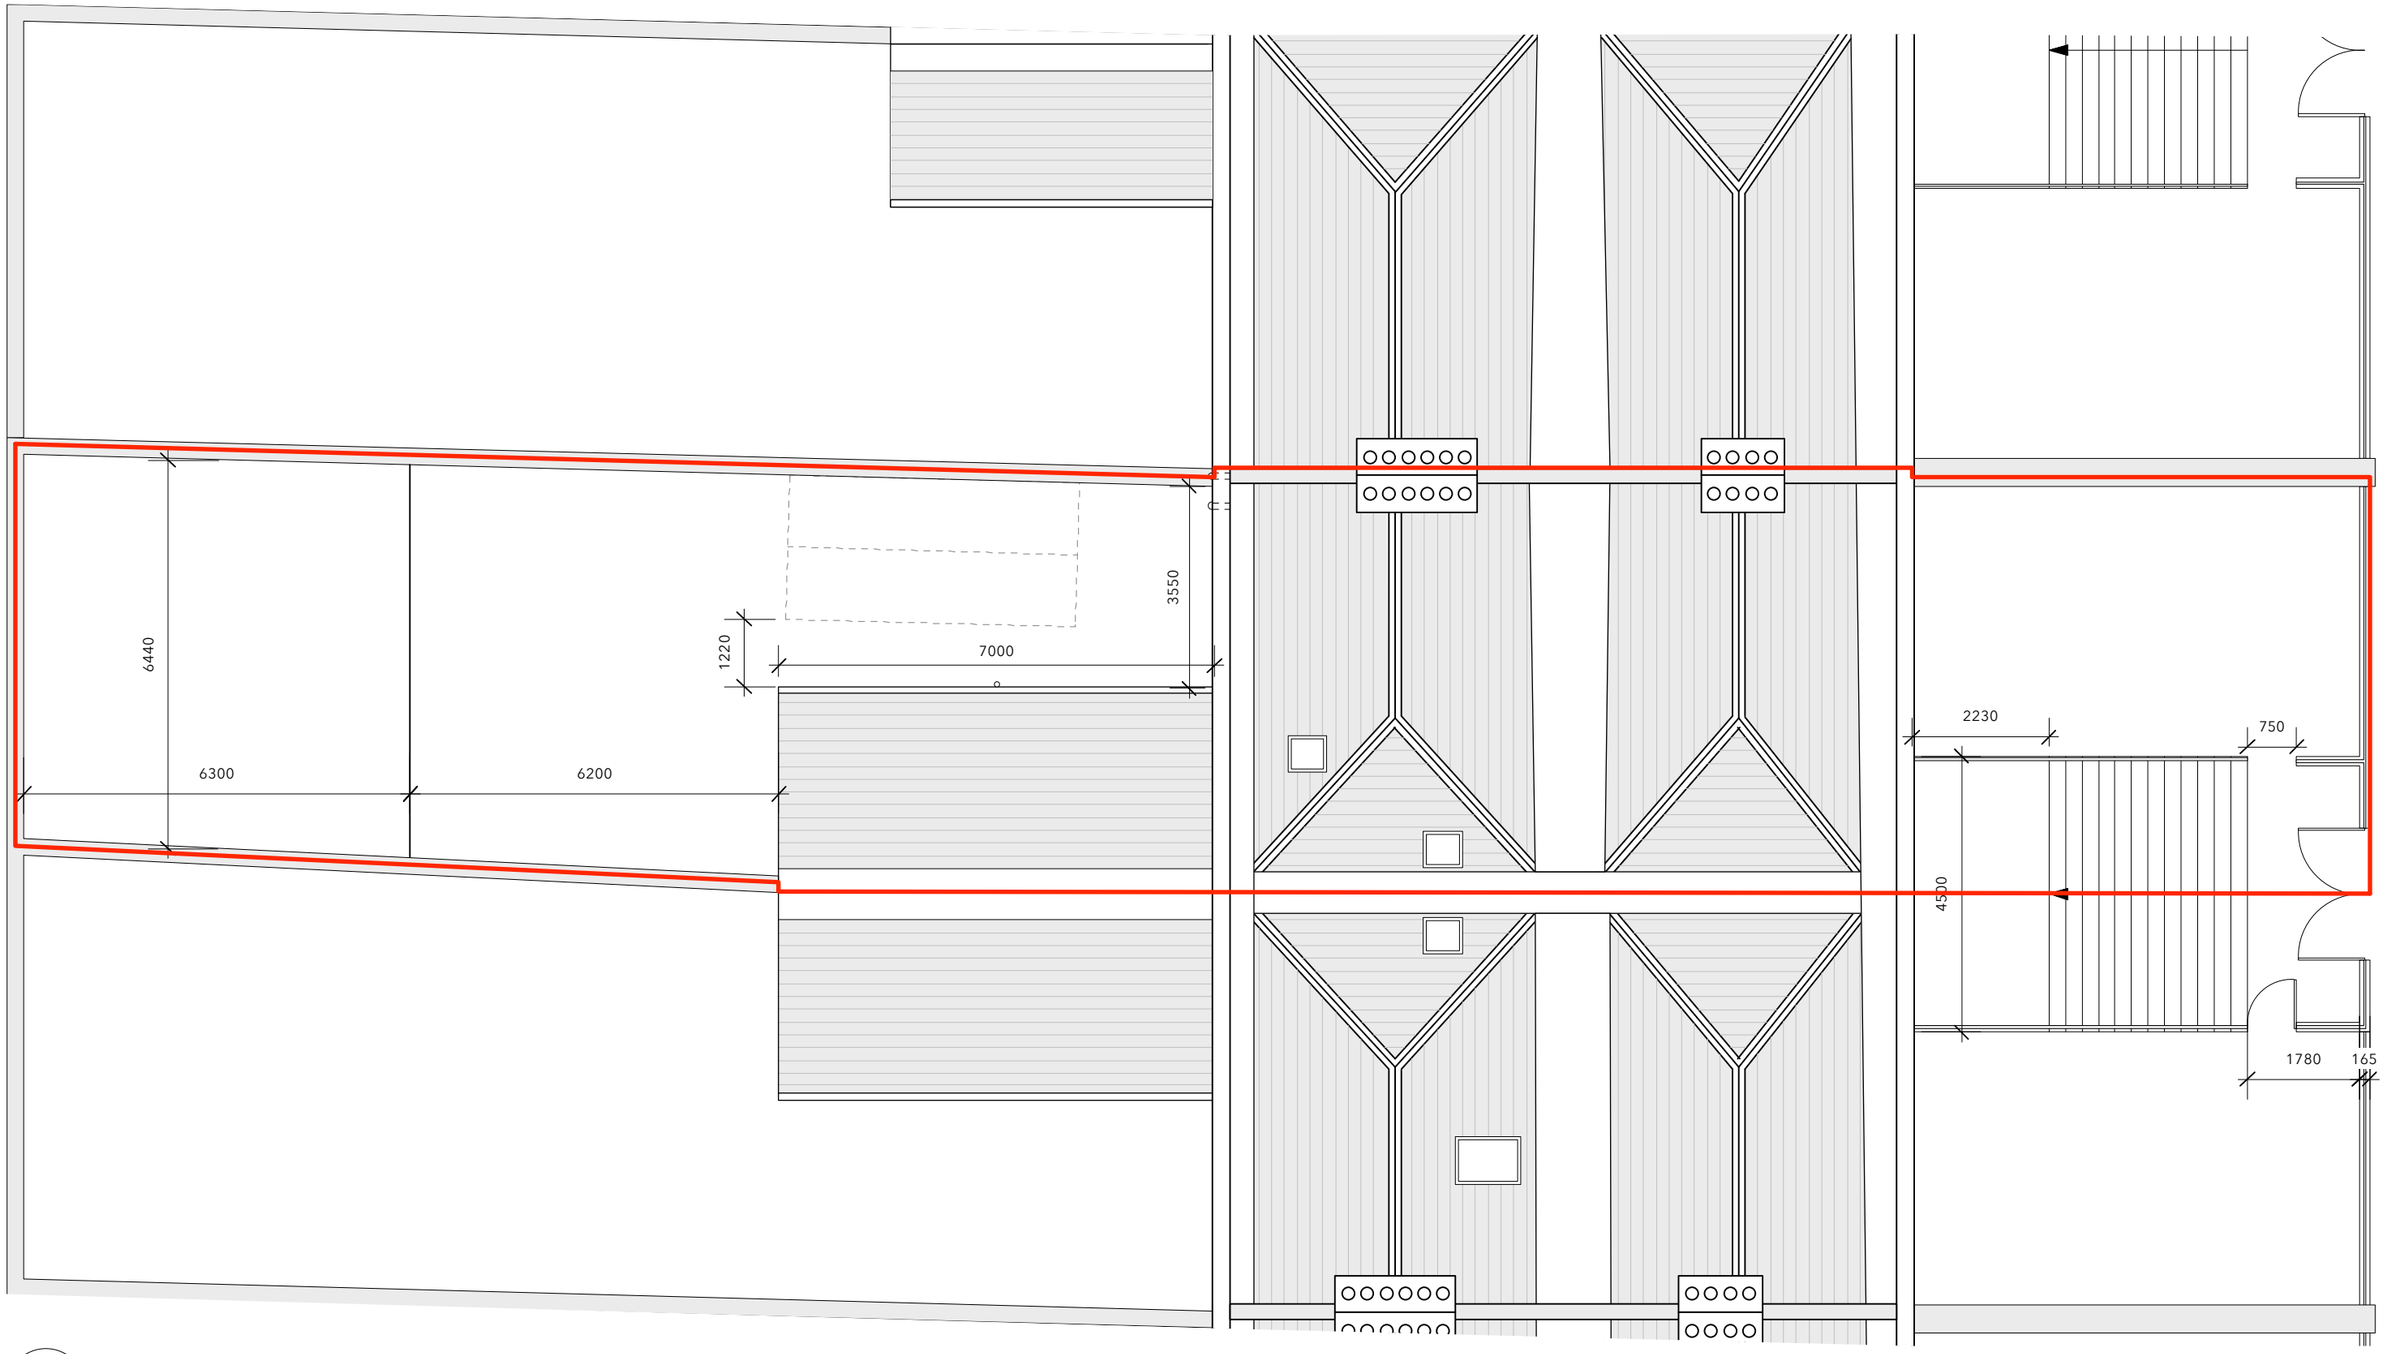

4

Roof Plan

Scale: 1:100

NOTES:
Drawing Status Noted in Title Block. Drawing is intended solely for purpose noted. Only drawings marked 'Contract' are to be used for construction. All work to be carried out to current building regulations, health & safety regulations, specifications, bills of quantities, schedule of work etc. all to respective latest edition(s) and where applicable.
Use figured dimensions only. Do not scale drawings. Contractor to check all dimensions on site before construction. Discrepencies are to be brought to the attention of the architect prior to the commencement of work.

Copyright in all drawings and documents prepared by MESH Architects and in any work carried out from those documents shall remain the architect's property. Copying of any information contained in these drawings, in part or in whole, by any means, shall be by written consent of MESH Architects only.
NB: Issue of drawings by third party such as Local Planning Authority permitted for information only. Copyright remains property of MESH.

REV.	NOTES	DATE	REV.	NOTES	DATE

69 Middle Abbey Street, Dublin 2. Tel: +353 (0)1 6393958
E-mail: info@mesh.ie W: www.mesh.ie
MESH architects

PROJECT:
44 Pembroke Road, Ballsbridge, Dublin 4

CLIENT:

DRAWING TITLE:
Survey Drawings: Roof Plan

DRAWING NO.: PRB/S/06

JOB NO.:	PROJECT STAGE:	SCALE	DATE	DRAWN:	CHECKED BY:	SHEET:	REVISION:
PRB	Survey	1:100	Apr'19	DC	TmcG	A3	-